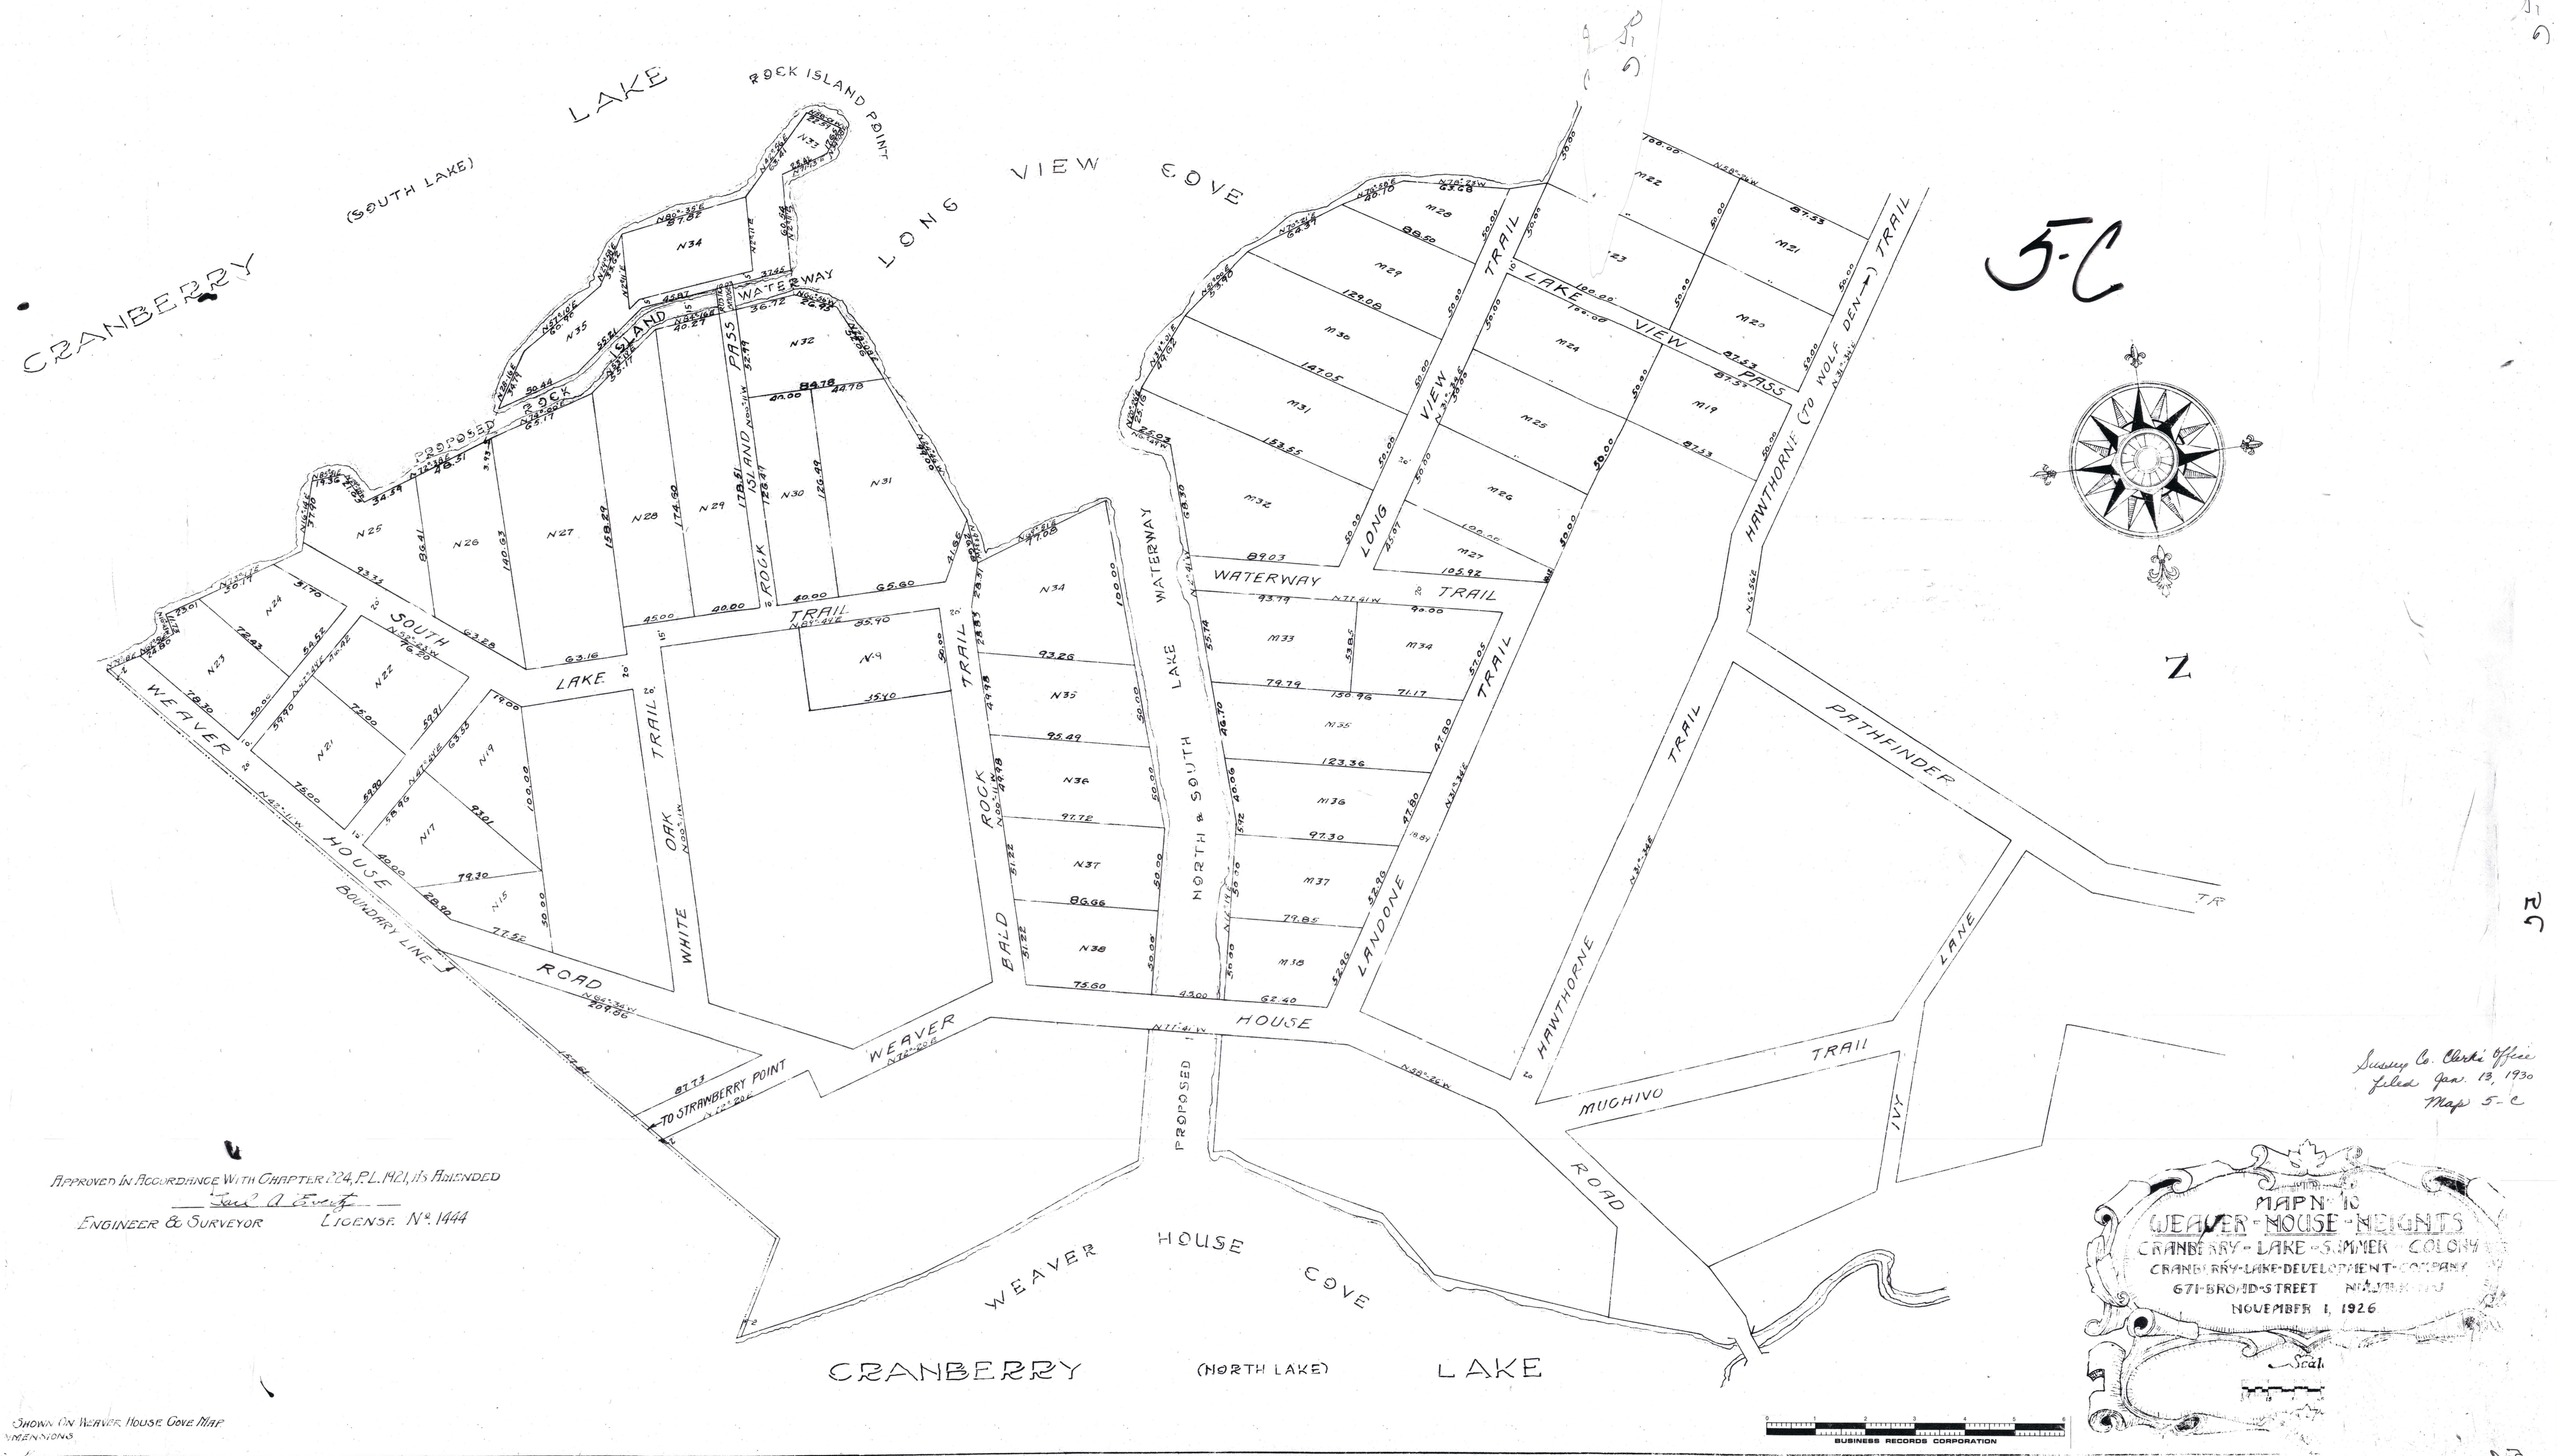
5-C
CRANBERRY LAKE (SOUTH LAKE)
ROCK ISLAND POINT
LONG VIEW COVE
PROPOSED ROCK ISLAND WATERWAY
ROCK ISLAND PASS
SOUTH LAKE TRAIL
WEAVER HOUSE ROAD
BOUNDARY LINE
WHITE OAK TRAIL
BALD ROCK TRAIL
NORTH & SOUTH LAKE WATERWAY
LONG VIEW TRAIL
LAKE VIEW PASS
LANDONE TRAIL
HAWTHORNE TRAIL
HAWTHORNE (TO WOLF DEN) TRAIL
PATHFINDER TR
MUCHIVO TRAIL
IVY LANE
WEAVER HOUSE ROAD
TO STRAWBERRY POINT
PROPOSED
WEAVER HOUSE COVE
CRANBERRY (NORTH LAKE) LAKE
N
Sussex Co. Clerk's Office
filed Jan. 13, 1930
Map 5-C
APPROVED IN ACCORDANCE WITH CHAPTER 224, P.L. 1921, AS AMENDED
ENGINEER & SURVEYOR LICENSE No. 1444
MAP No. 10
WEAVER-HOUSE-HEIGHTS
CRANBERRY-LAKE-SUMMER-COLONY
CRANBERRY-LAKE-DEVELOPMENT-COMPANY
671-BROAD-STREET NEWARK N.J.
NOVEMBER 1, 1926
Scale
SHOWN ON WEAVER HOUSE COVE MAP
DIMENSIONS
BUSINESS RECORDS CORPORATION